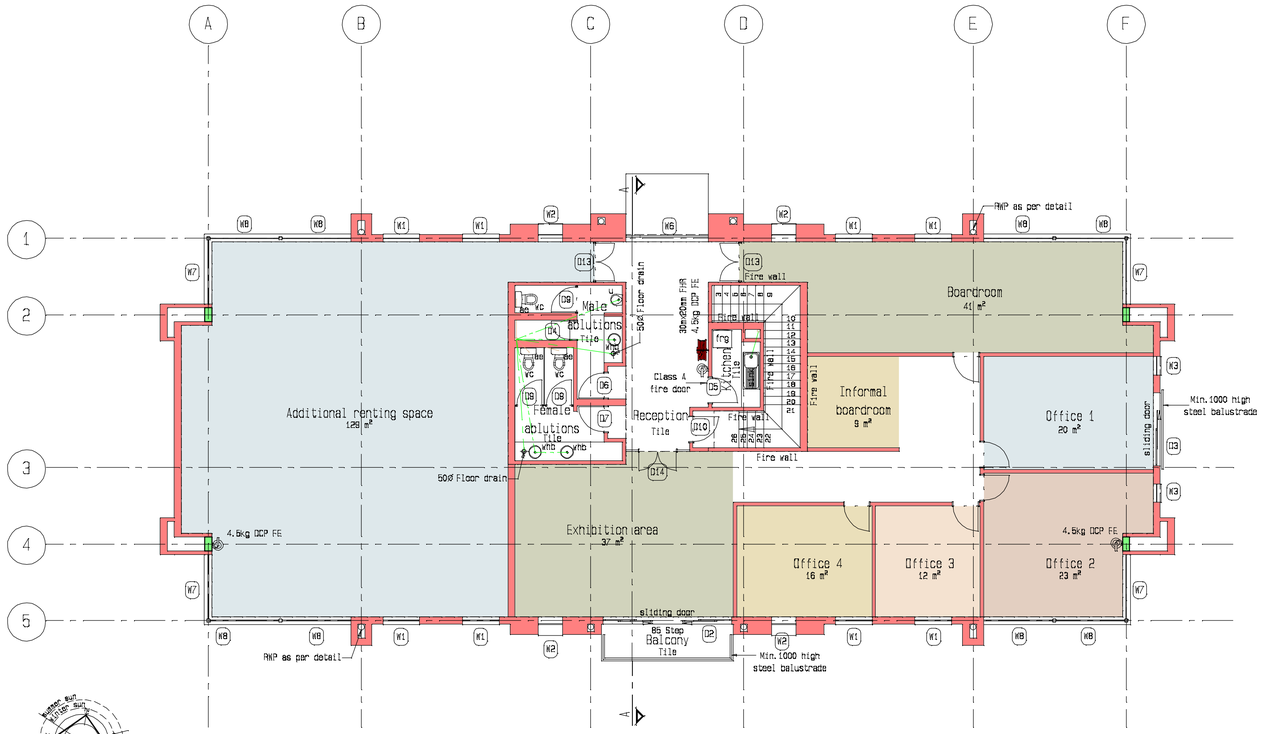

First floor plan

Scale 1:100

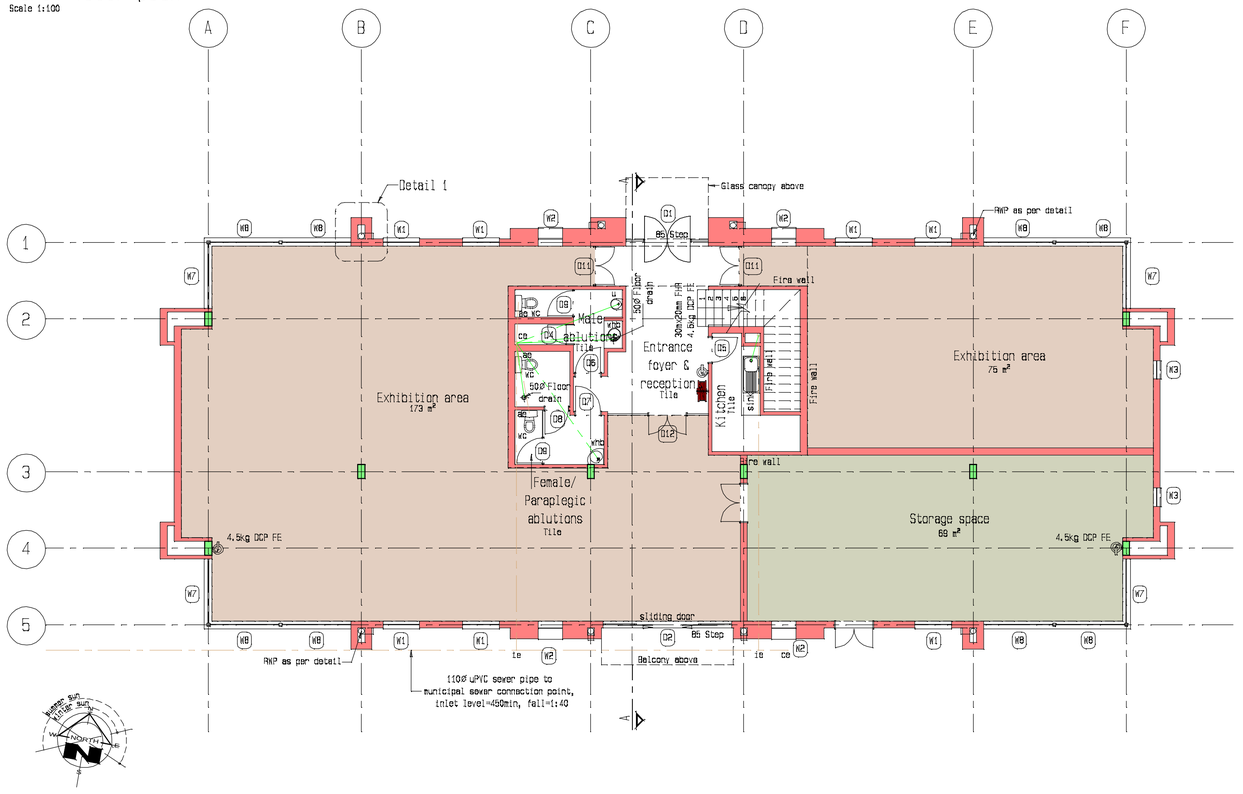

Ground floor plan

Scale 1:100

Swart & Associates
architects

248 Lange Street
Nu Muckleneuk 0181
P.O. Box 95347 Waterkloof 0145
tel: +27 12 346 7090 fax: +27 12 346 7079

General notes:
All work and all materials and construction methods to comply with the relevant requirements of the National Building Regulations and all applicable bylaws of the concerned local authority. all dimensions to be verified on site and no discrepancies between drawings and actual conditions on site must immediately be pointed out to the architect for corrections or instructions. only to be executed by registered persons. all plumbing work to be done by registered persons to sabs 0142 (wet & dry) installations. only to be installed & executed by registered plumbers.

COPYRIGHT ART. 21(1)98/1978

Architect:	Client:		
Date:	Date:	Engineer:	
		Other:	
	Date:		

I/we, the undersigned, hereby confirm that I/we are fully aware of the contents of this drawing, that it is my/our responsibility to study the drawing and that the right of ownership on this drawing until paid for and shall be restricted to the original purpose intended and shall not be used for purposes not covered/approved.

Project
Proposed new Development for Gro Properties property
Developers situated on Stand 3285 Irene Extensions 72

Description
Building A- tenant layout plan

Date	DRAWN	Drawing No
18 Jan 2010	JH	0841-100
0841 - 100 rev 8 (building a)- Tenant layout plan.dtrw	Scale: ASW	Revision: 8

PDF created with pdfFactory trial version www.pdffactory.com